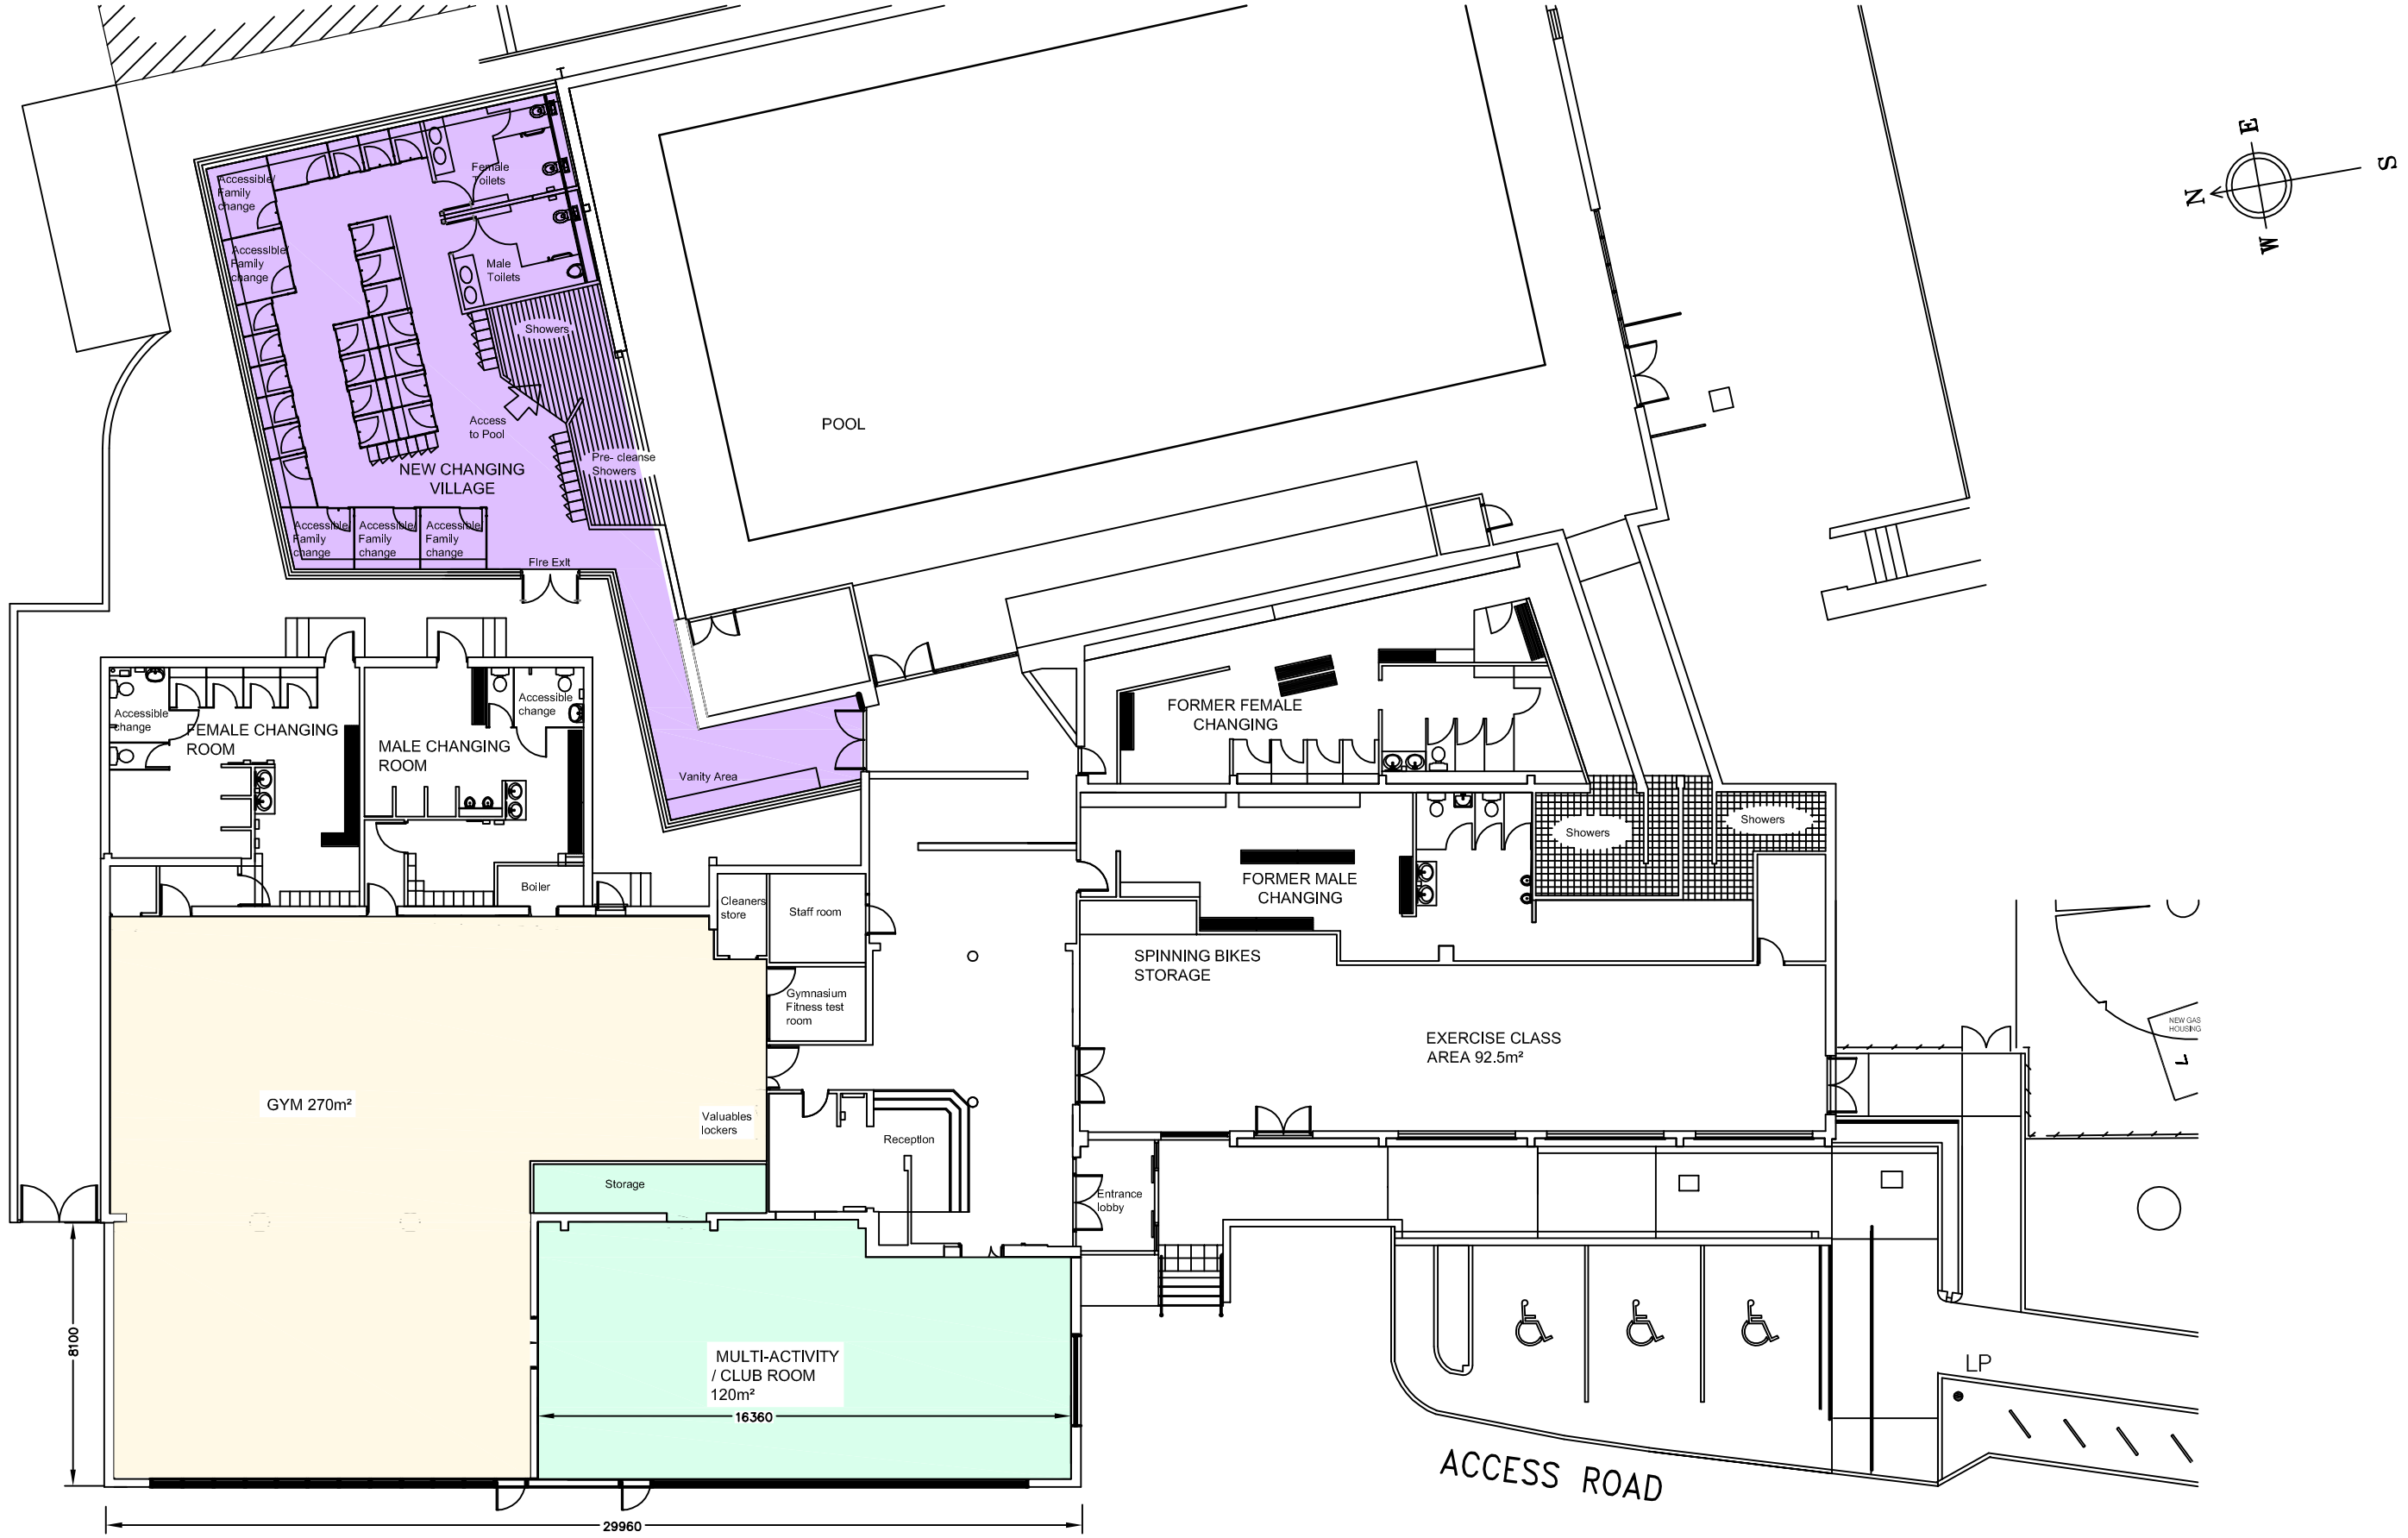

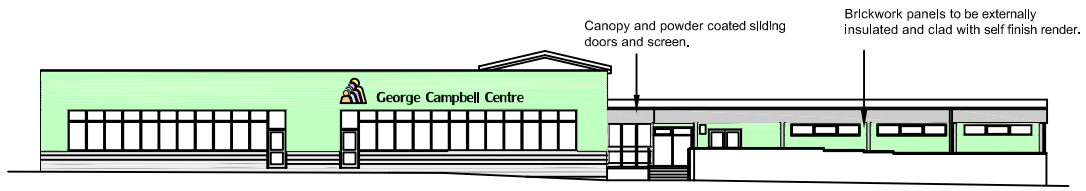

PARK ELEVATION 1:200

ENTRANCE ELEVATION 1:200

George Campbell Centre

Revisions				
Rev	By	Date	Aprvd	Description

Project: GEORGE CAMPBELL LEISURE CENTRE MARCH

Title: PROPOSED EXTENSION TO GYN, MULTI-ACTIVITY / CLUB ROOM AND NEW CHANGING VILLAGE

Designed | Eng. Chk

Drawn: MAW | Approved

Fenland CAMBRIDGESHIRE
Fenland District Council
Fenland District Council, Fenland Hall, County Road, March, Cambridgeshire, PE15 8NQ
Tel: 01354 654321 www.fenland.gov.uk

Scale	Drawing No	Rev.
1:100	472-05	